

D

C

B

A

D

C

B

A


4

3

2


1

KIT LIST		
ITEM	QTY	DESCRIPTION
1	1	LATCH ASSEMBLY
2	2	2 IN. POST CAP
3	2	4 IN POST CAP
4	2	4 IN HINGE ASSEMBLY
5	1	S-SERIES FRAME ASSEMBLY
6	2	4 IN X 8 FT POST

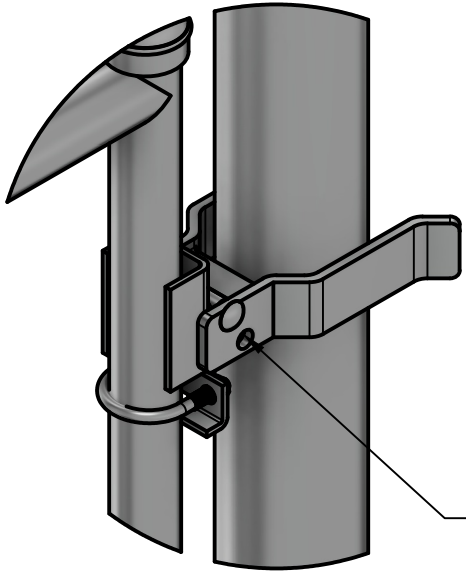


LATCH
DETAIL C

PAD LOCK FEATURE

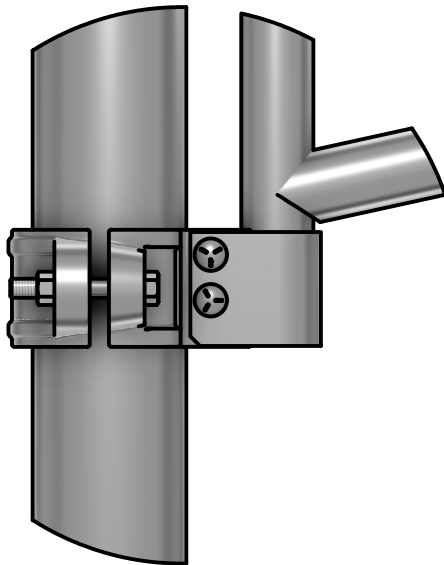

HINGE
DETAIL B

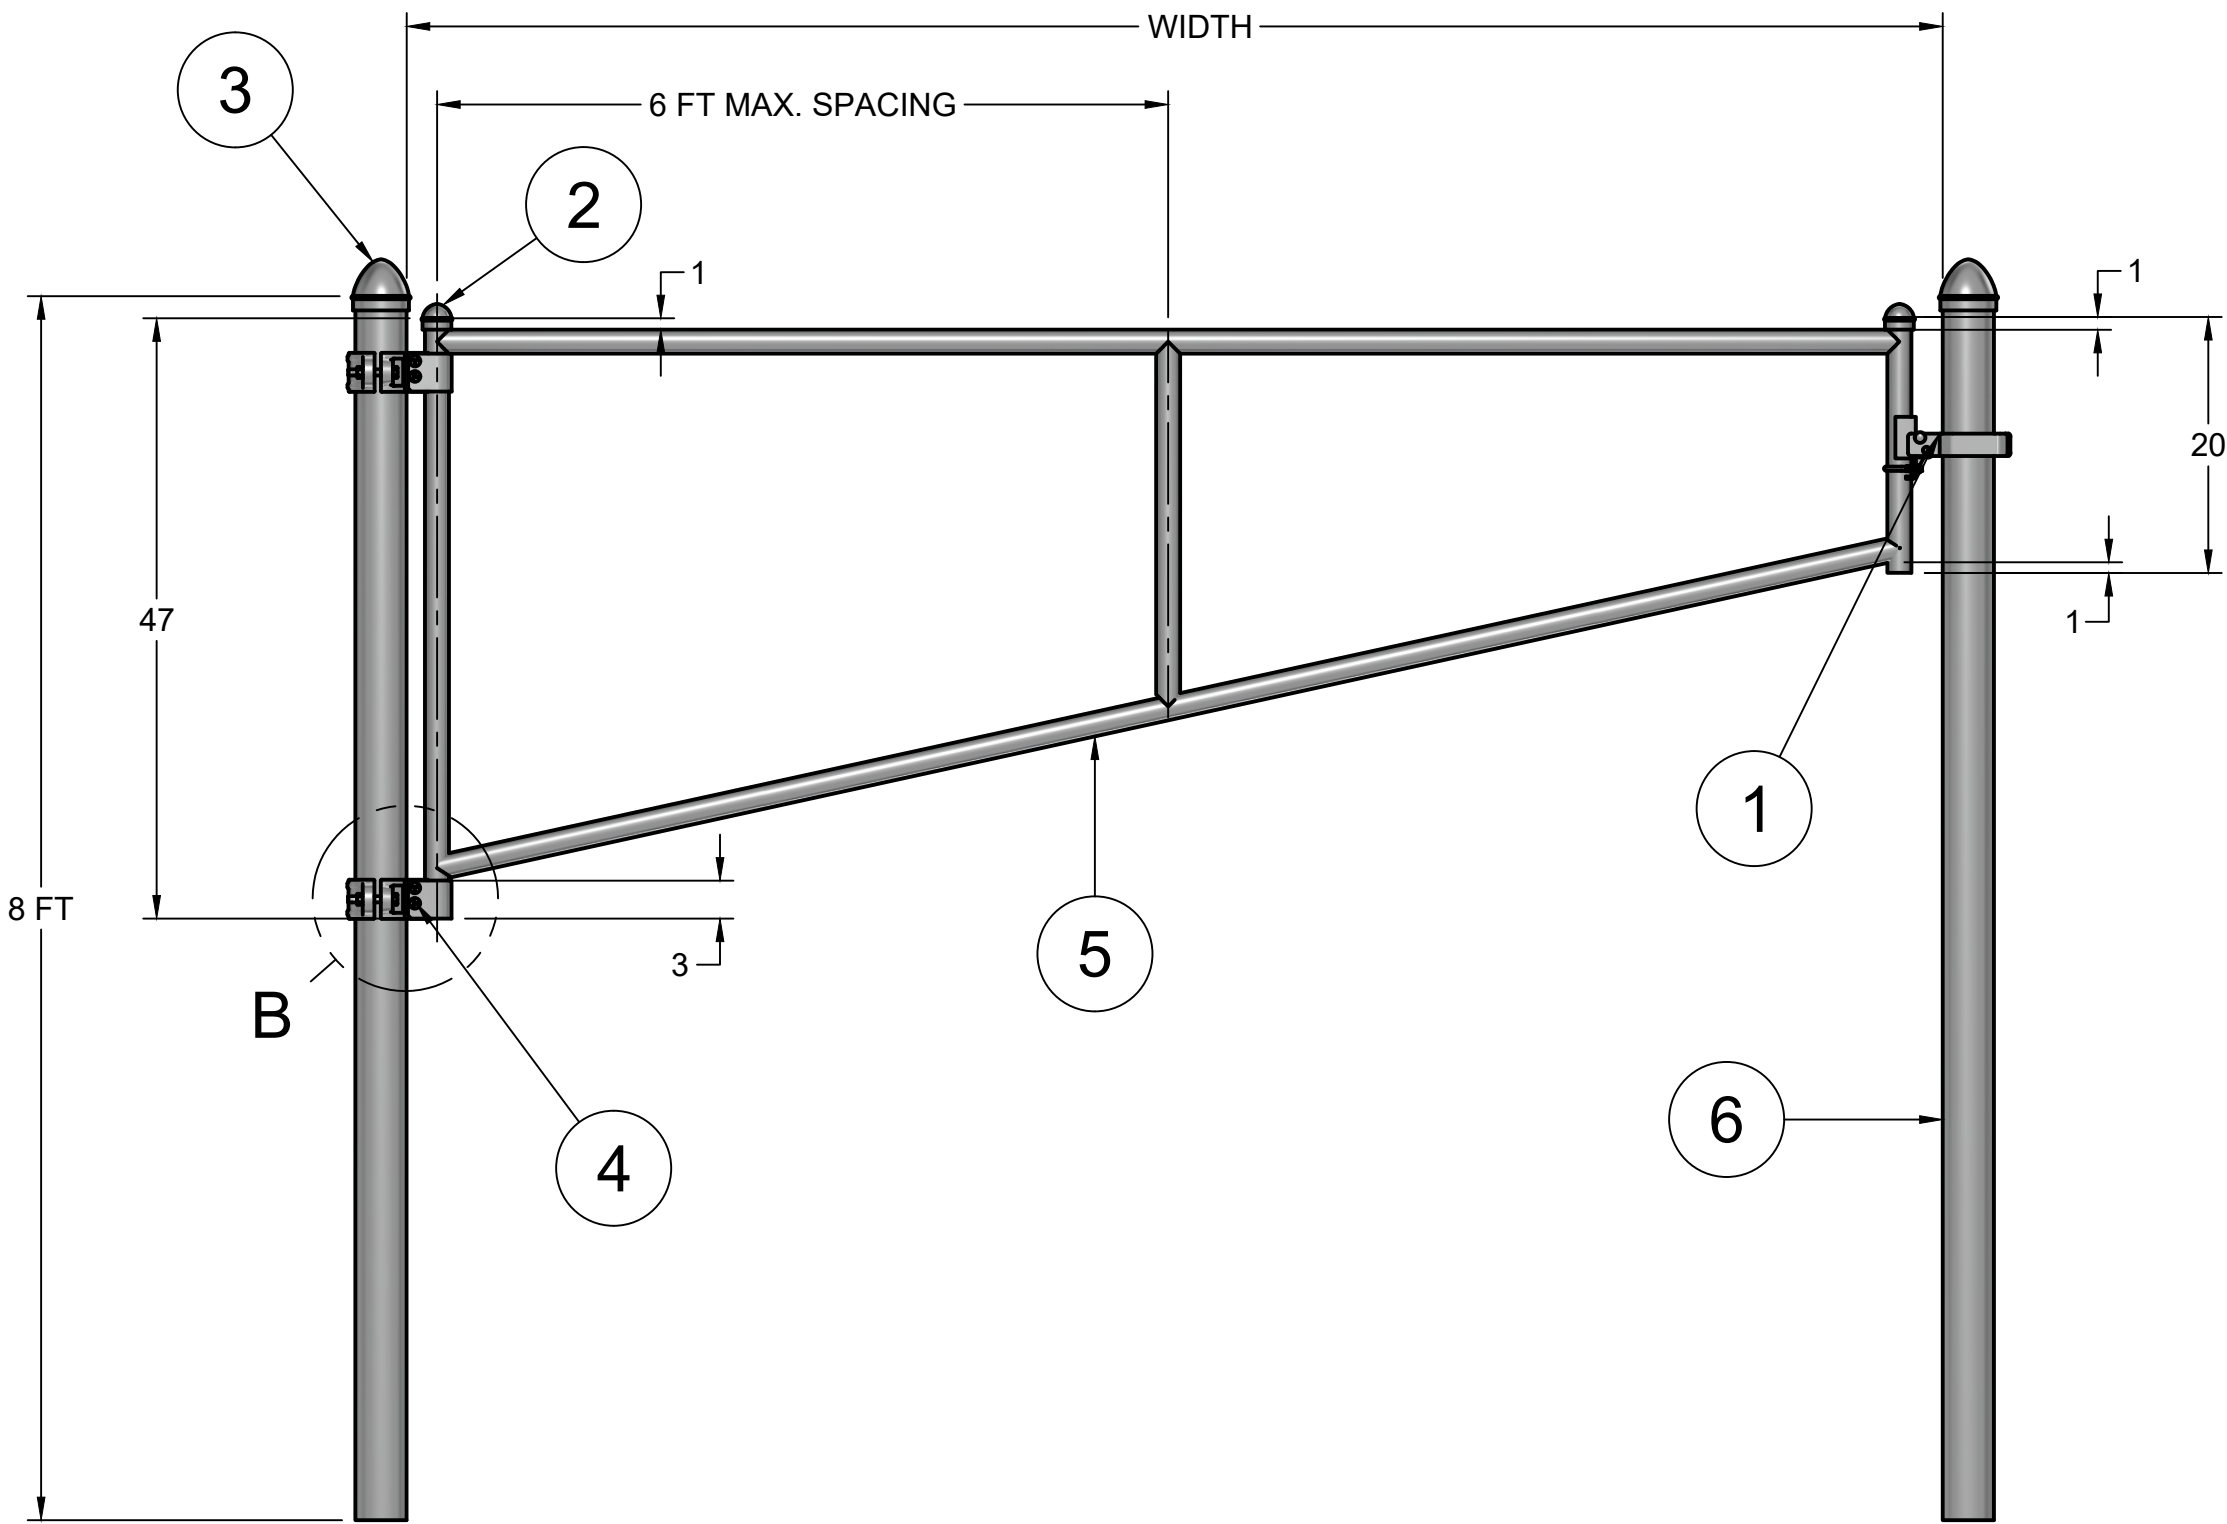

DIMENSIONS IN INCHES UNLESS OTHERWISE NOTED

NOTES:
AVAILABLE IN: **10', 12', 14', 16' AND 17'** (BRACING MAY VARY BY GATE WIDTH)
MATERIALS: GALVANIZED HF40 OR SCH 40 ALUMINUM
FRAME: RIGID CONSTRUCTION OF PREMIUM 2" O.D. (1-7/8" ACTUAL)
NOTCHED OR HAMMERED JOINTS
WELDED AFTER GALVANIZE
SEAMS PAINTED WITH WELDERS PAINT AFTER WELDING



APPROVED		PROJECT	
CHECKED		HOOVER FENCE BARRIER GATE	
DRAWN		TITLE	
NTL		S-SERIES SINGLE GATE	
9/20/2026		WIDTH UP TO 17 FEET	
SCALE	N/A	DWG NO	REV
WEIGHT		001A001	00
SHEET	1/1		