

D

C

B

A



D

C


B

A


PARTS LIST		
ITEM	QTY	DESCRIPTION
1	1	LATCH ASSEMBLY
2	2	4 IN X 8 FT POST
3	2	FRAME ASSEMBLY
4	4	6-5/8 HINGE ASSEMBLY
5	4	2 IN. POST CAP
6	2	6-5/8 POST CAP

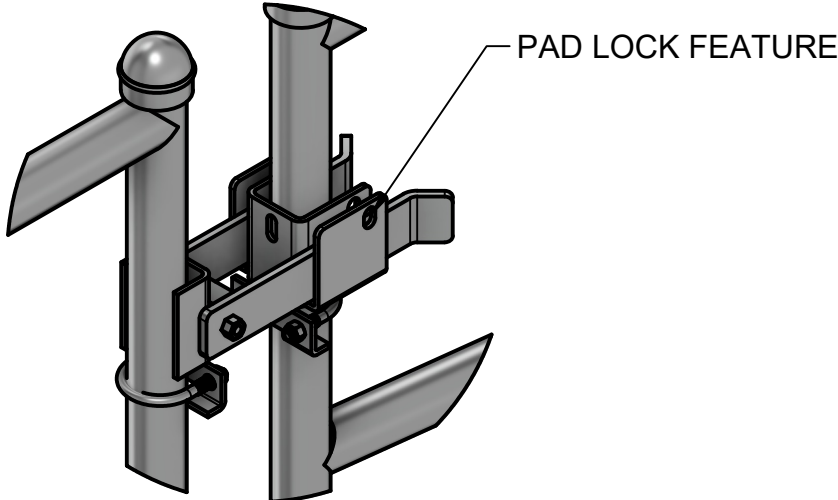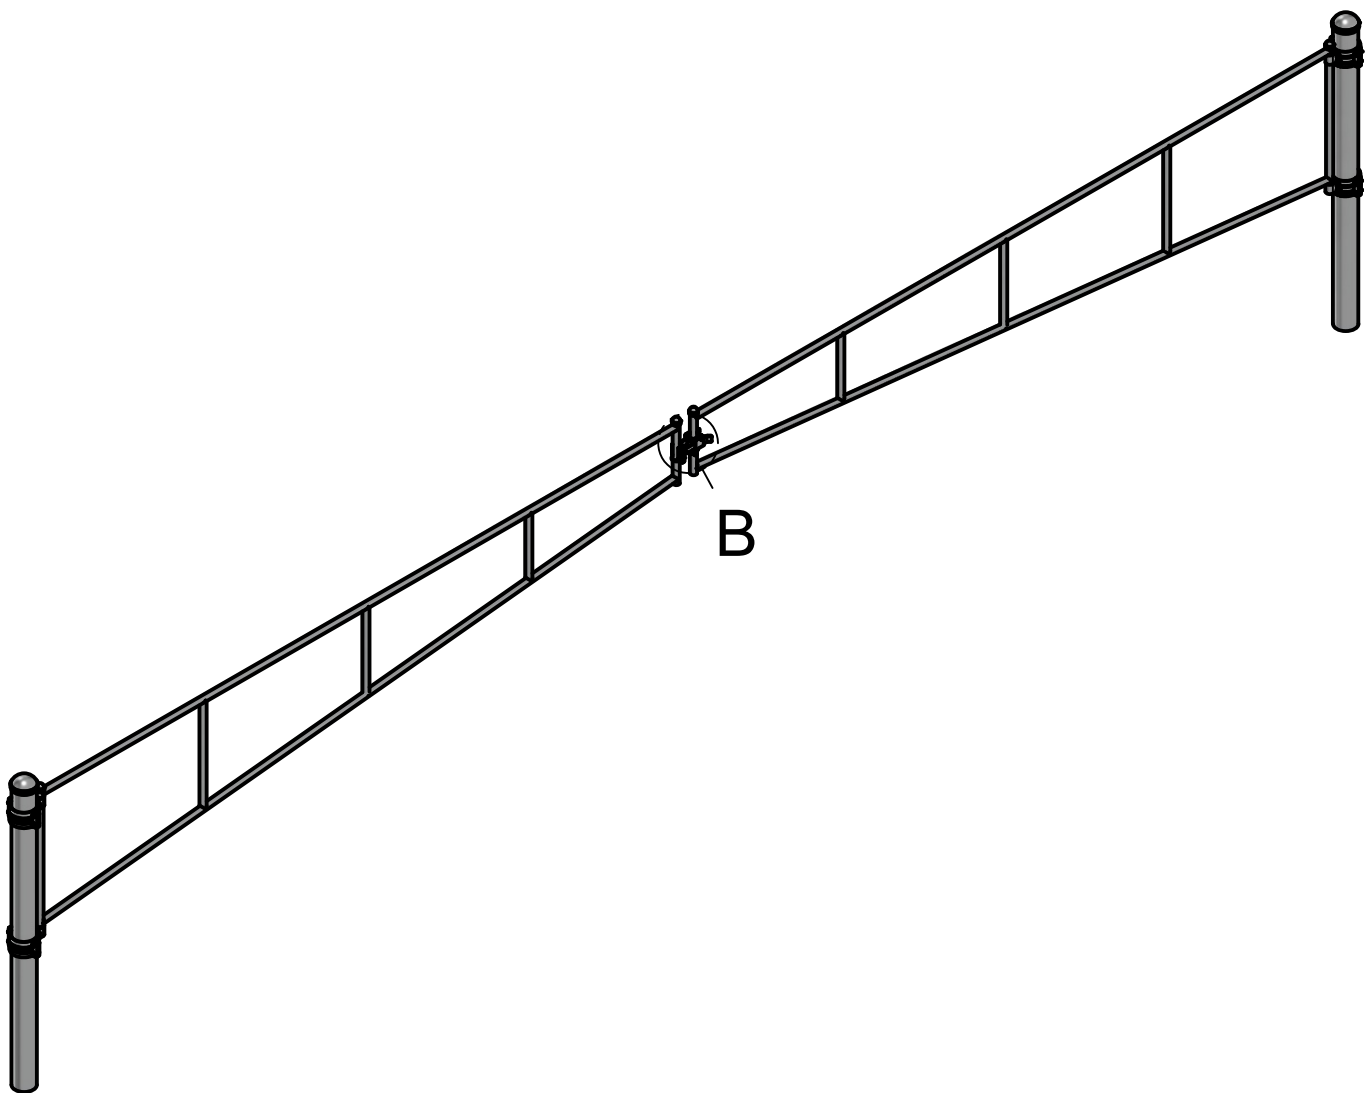

LATCH
DETAIL B

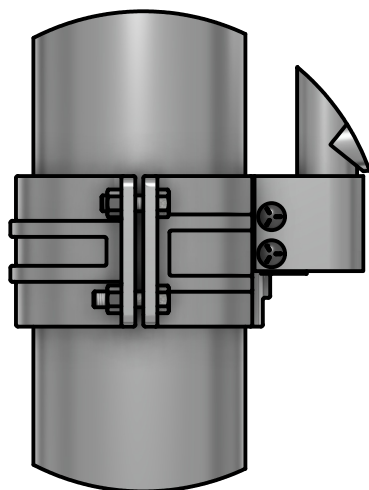

HINGE
DETAIL A

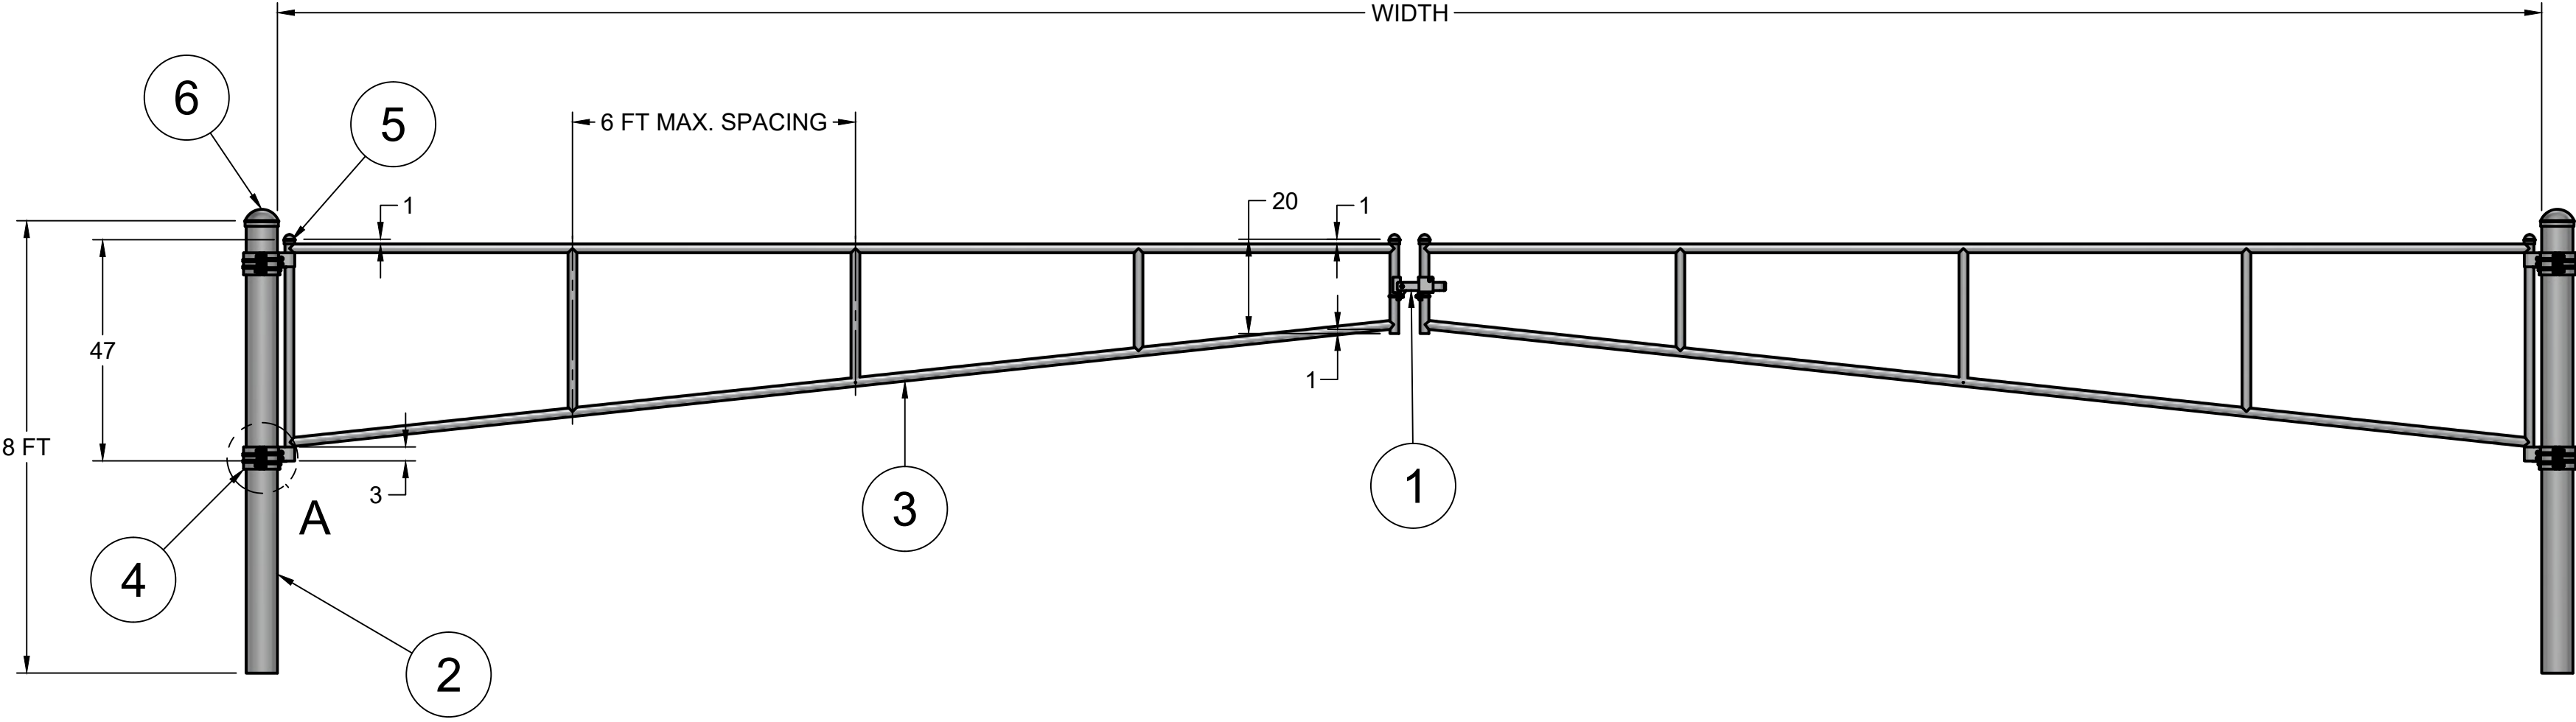

DIMENSIONS IN INCHES UNLESS OTHERWISE NOTED

NOTES:
AVAILABLE IN: 36', 38', AND 40' (*BRACING MAY VARY BY GATE WIDTH*)
MATERIALS: GALVANIZED HF40 OR SCH 40 ALUMINUM
FRAME: RIGID CONSTRUCTION OF PREMIUM 2" O.D. (1-7/8" ACTUAL)
NOTCHED OR HAMMERED JOINTS
WELDED AFTER GALVANIZE
SEAMS PAINTED WITH WELDERS PAINT AFTER WELDING

		PROJECT HOOVER FENCE BARRIER GATE			
		TITLE S-SERIES DOUBLE GATE ASSEMBLY WIDTH OVER 34 FEET			
APPROVED	SIZE	CODE	DWG NO	REV	
CHECKED	C		001A004	00	
DRAWN	NTL	9/22/2026	SCALE N/A	WEIGHT	
			SHEET 1/1		

4

3

2

1

4

3

2

1