PARTS LIST		
ITEM	QTY	DESCRIPTION
1	2	4 IN X 8 FT POST
2	2	4 IN HINGE ASSEMBLY
3	1	LATCH ASSEMBLY
4	2	2 IN. POST CAP
5	2	4 IN POST CAP
6	1	FRAME ASSEMBLY

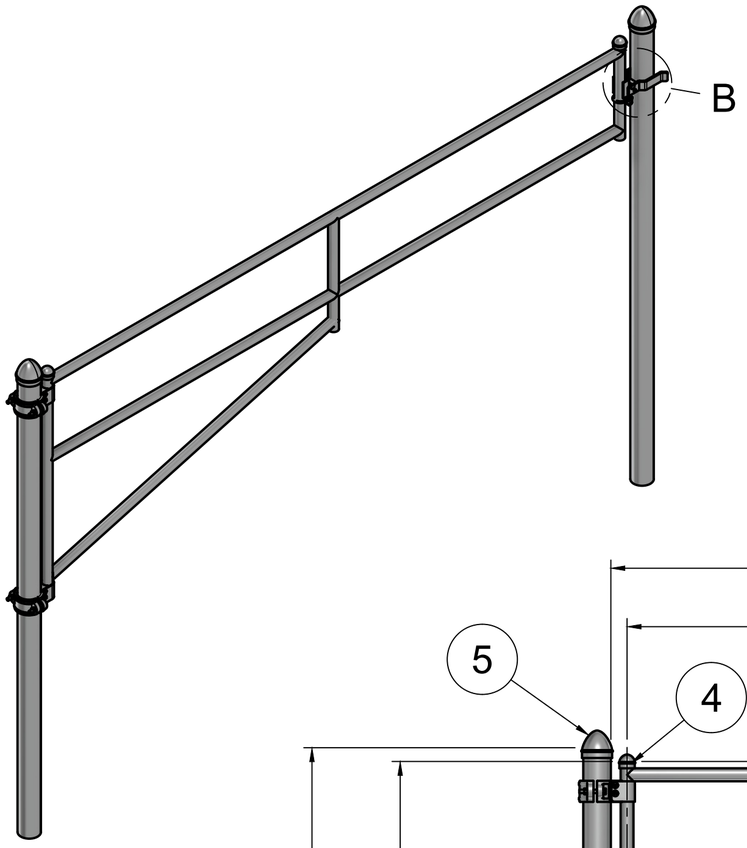

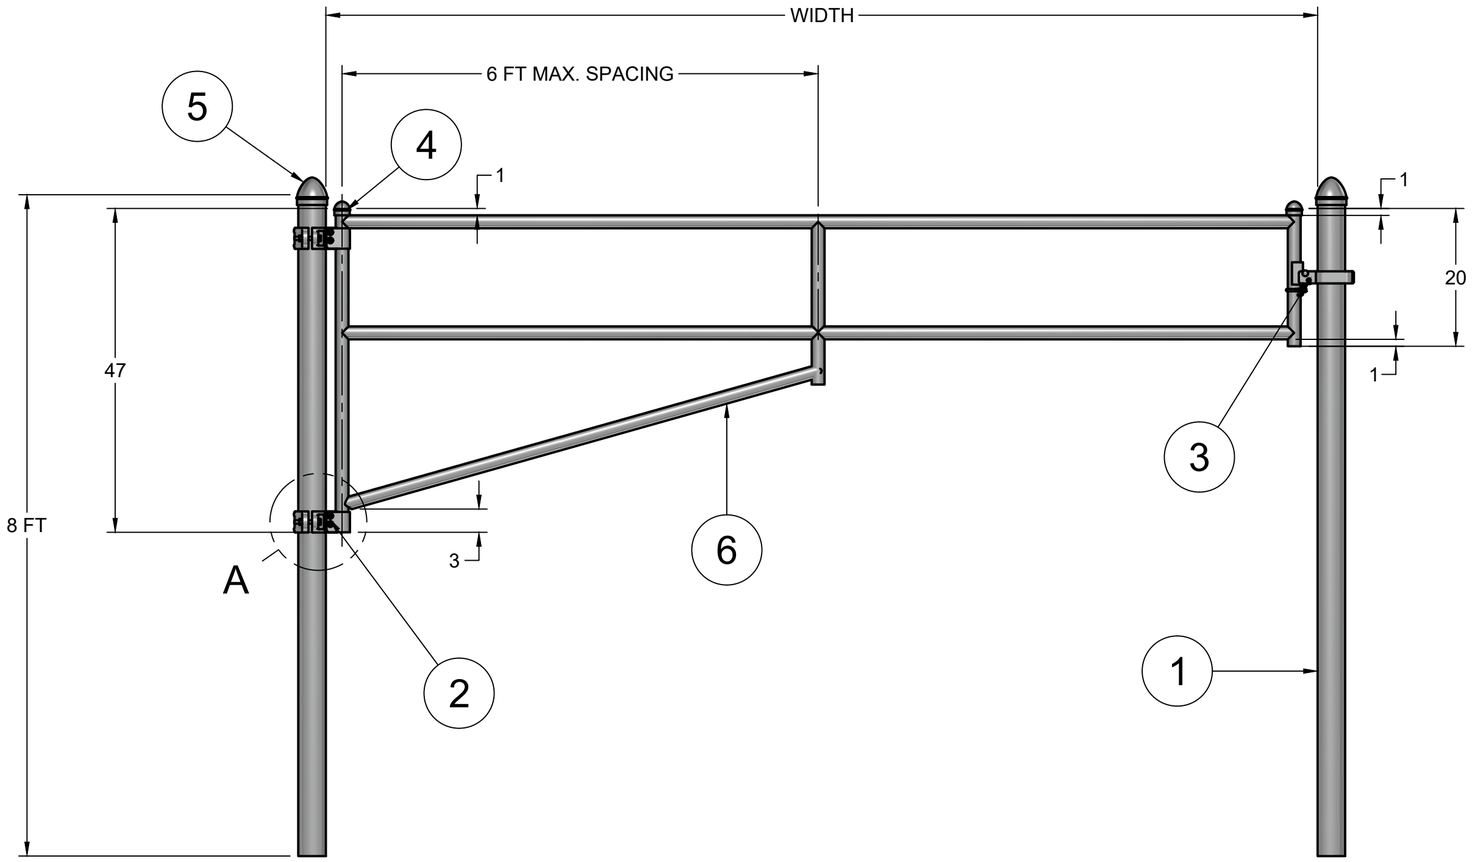

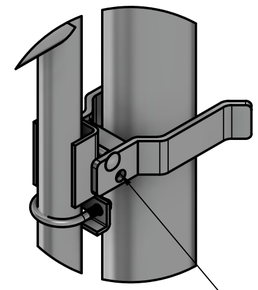

LATCH
DETAIL B

PAD LOCK FEATURE

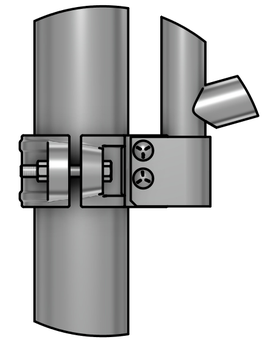

HINGE
DETAIL A

DIMENSIONS IN INCHES UNLESS OTHERWISE NOTED

NOTES:
AVAILABLE IN: **10', 12', 14', 16', AND 17'** *(BRACING MAY VARY BY GATE WIDTH)*
MATERIALS: GALVANIZED HF40 OR SCH 40 ALUMINUM
FRAME: RIGID CONSTRUCTION OF PREMIUM 2" O.D. (1-7/8" ACTUAL)
NOTCHED OR HAMMERED JOINTS
WELDED AFTER GALVANIZE
SEAMS PAINTED WITH WELDERS PAINT AFTER WELDING

www.hooverfence.com
HOOVER FENCE CO.
1-800-355-2335

PROJECT
HOOVER FENCE BARRIER GATE

TITLE
H-SERIES SINGLE GATE
WIDTH UP TO 17 FEET

APPROVED	SIZE	CODE	DWG NO	REV
CHECKED	C		001A005	00
DRAWN NTL 9/24/2026	SCALE N/A	WEIGHT	SHEET 1/1	