

D

C

B

A

D

C

B

A



4

3


2

1


PARTS LIST		
ITEM	QTY	DESCRIPTION
1	1	4 IN X 8 FT POST
2	1	4 IN X 8 FT POST
3	1	FRAME ASSEMBLY
4	2	6-5/8 HINGE ASSEMBLY
5	1	LATCH ASSEMBLY
6	1	6-5/8 POST CAP
7	2	2 IN. POST CAP
8	1	4 IN POST CAP

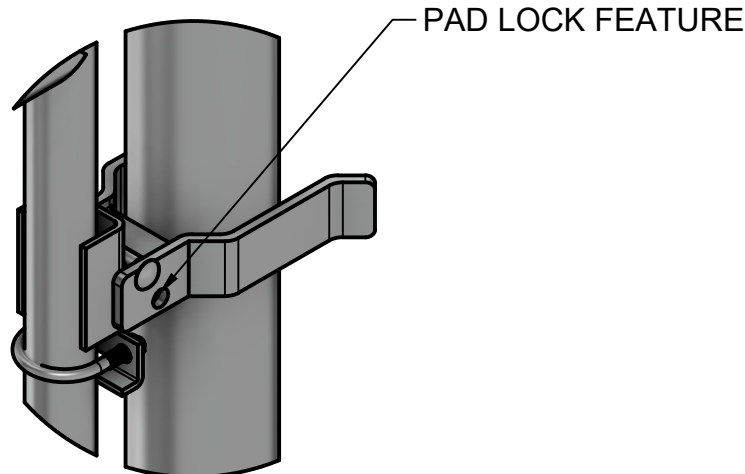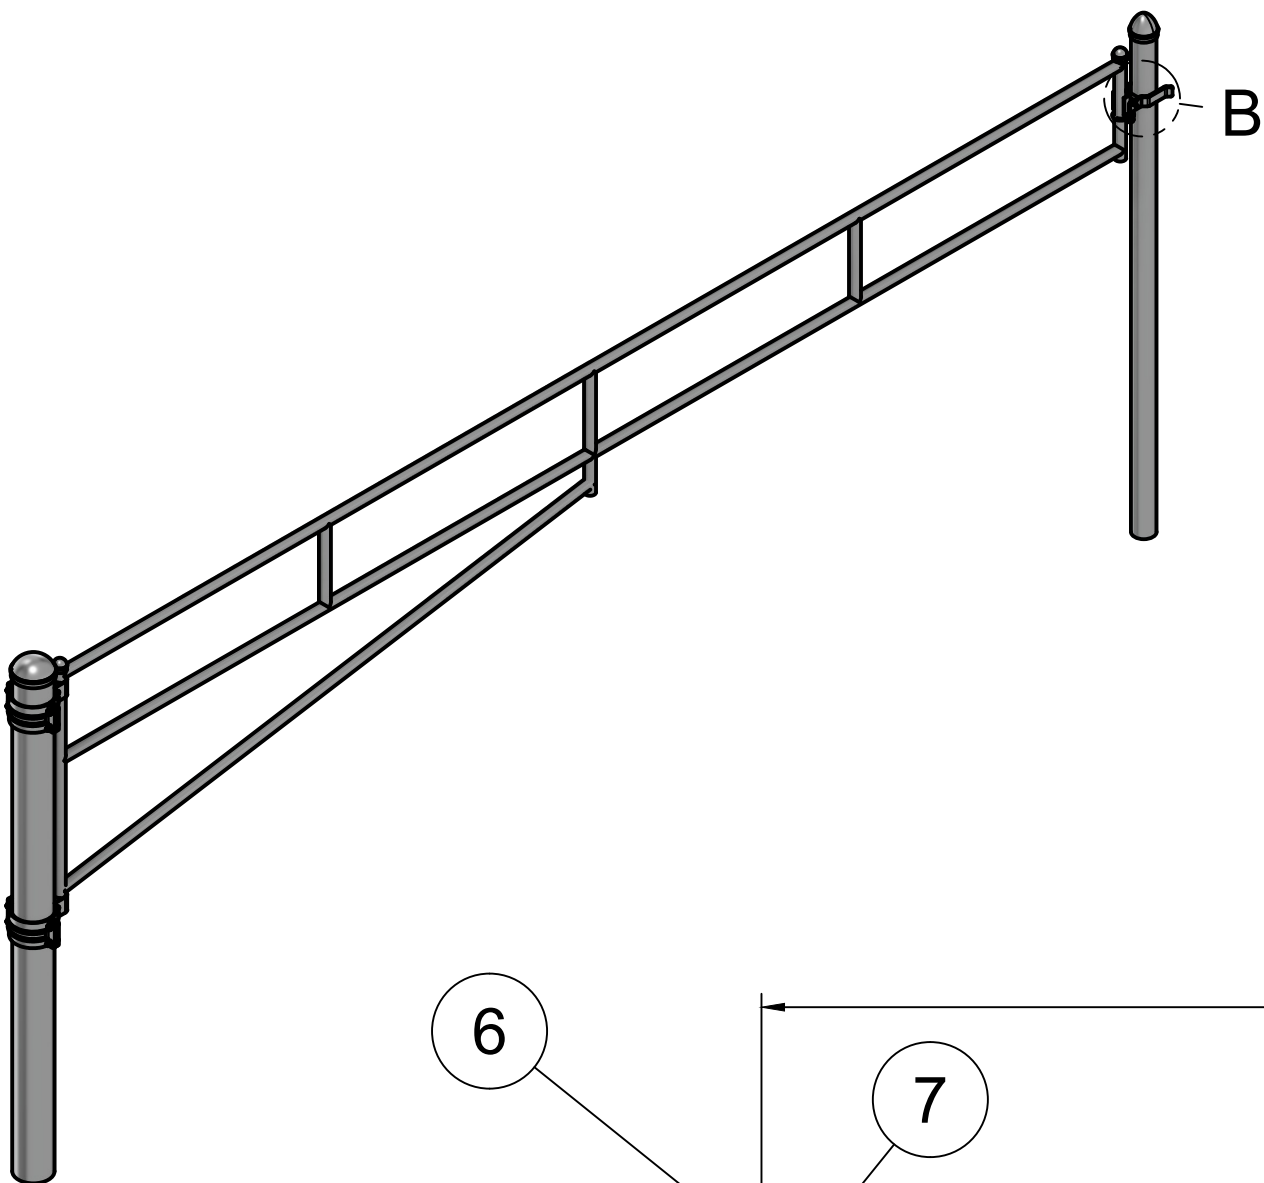

LATCH
DETAIL B

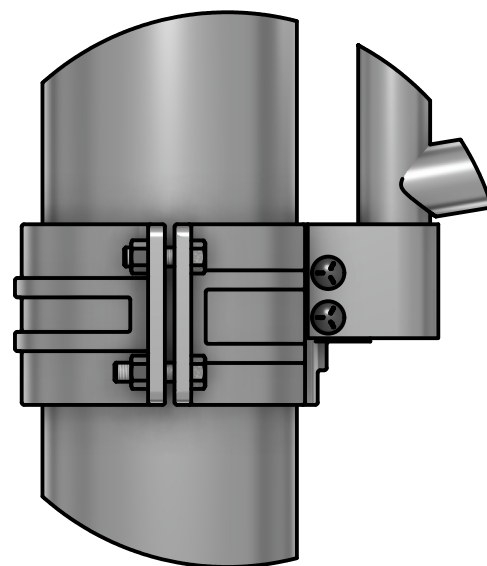

HINGE
DETAIL A

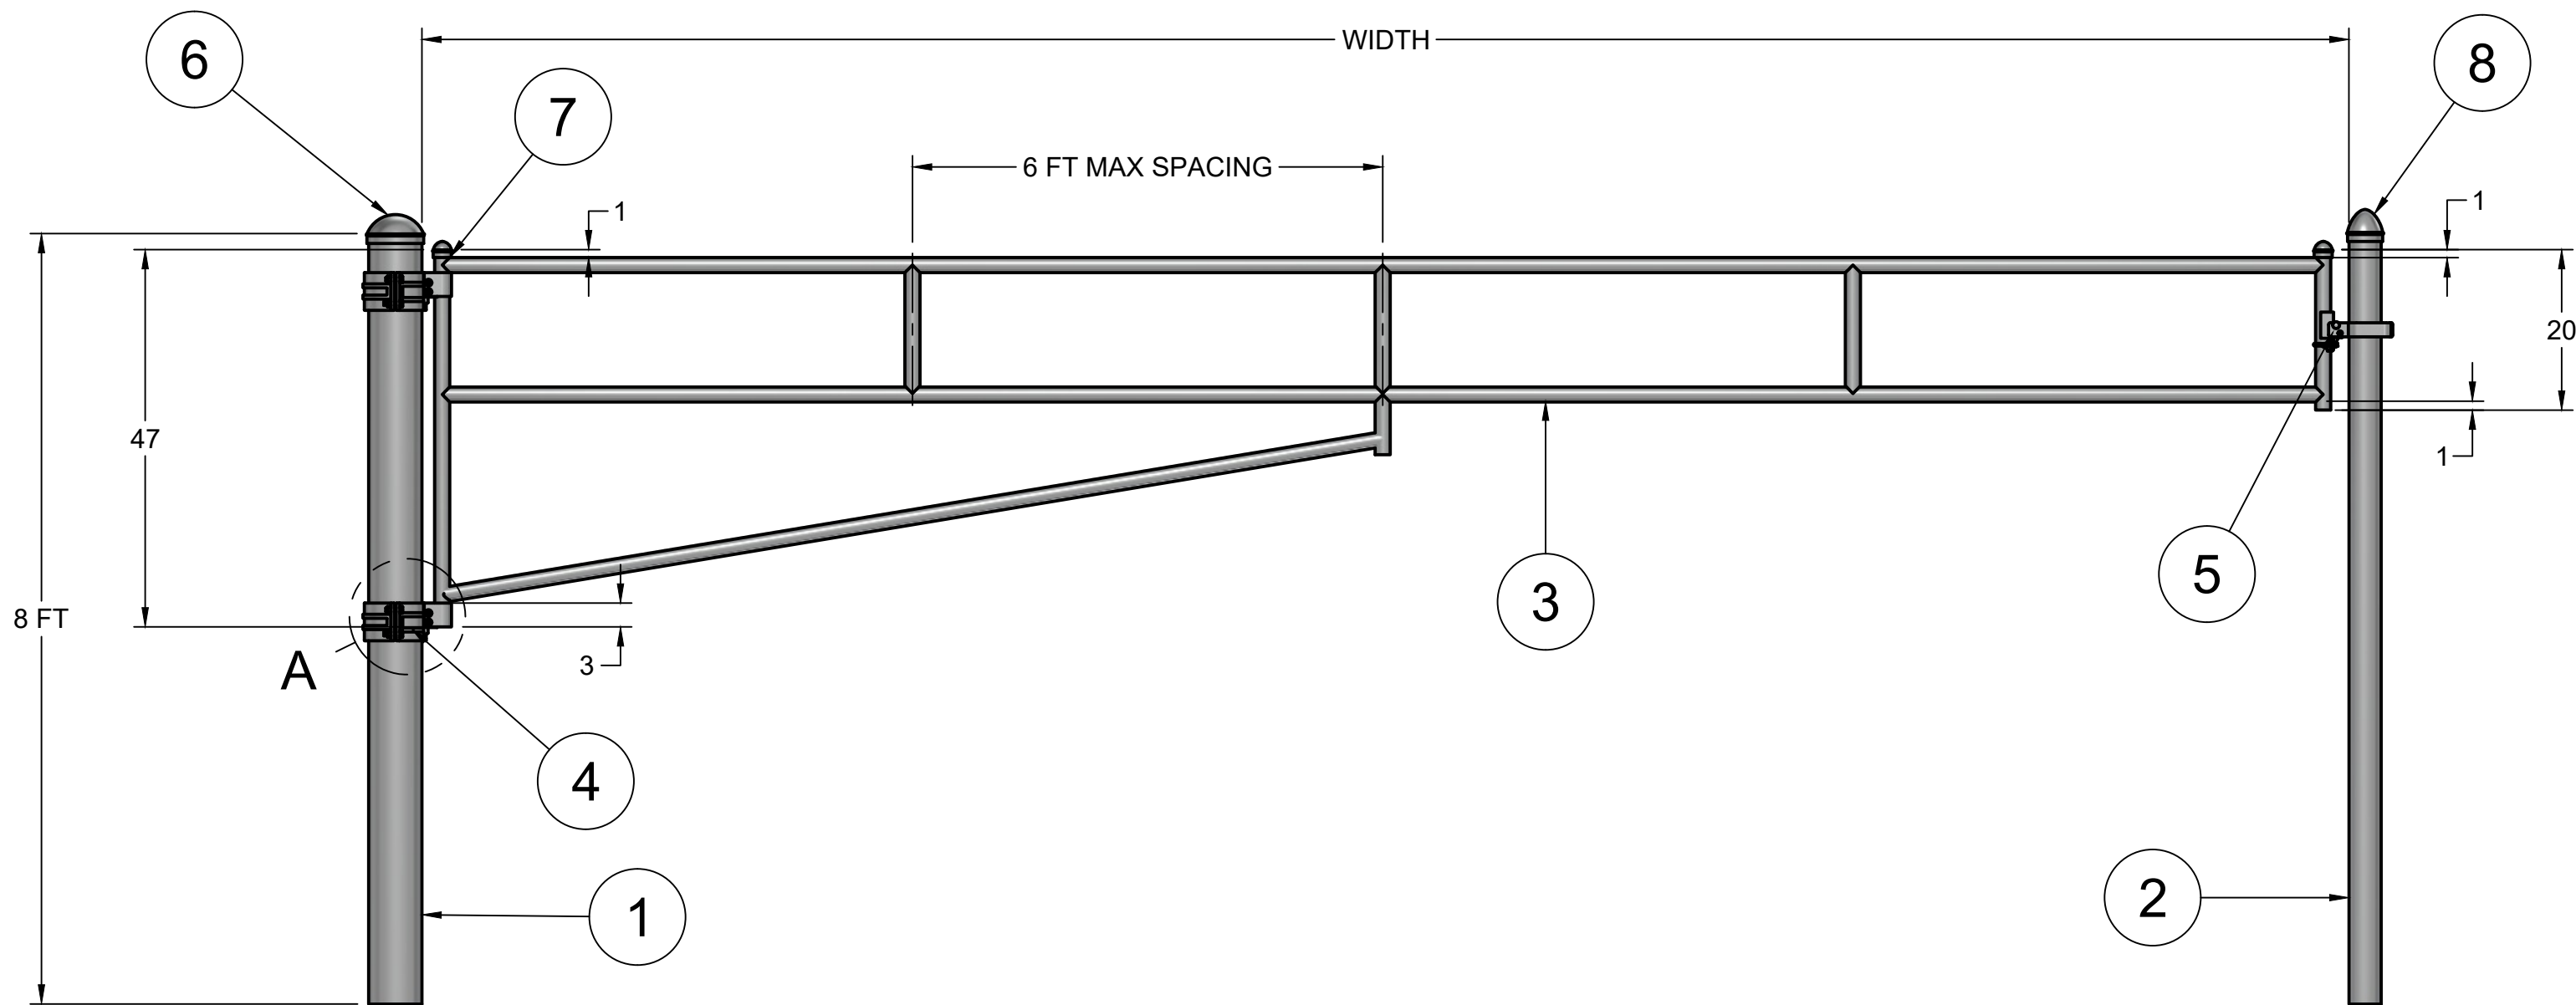

DIMENSIONS IN INCHES UNLESS OTHERWISE NOTED

NOTES:
AVAILABLE IN: **18' AND 20' WIDTHS STANDARD** (BRACING MAY VARY BY GATE WIDTH)
MATERIALS: GALVANIZED HF40 OR SCH 40 ALUMINUM
FRAME: RIGID CONSTRUCTION OF PREMIUM 2" O.D. (1-7/8" ACTUAL)
NOTCHED OR HAMMERED JOINTS
WELDED AFTER GALVANIZE
SEAMS PAINTED WITH WELDERS PAINT AFTER WELDING

	PROJECT HOOVER FENCE BARRIER GATE			
	TITLE H-SERIES SINGLE GATE WIDTH OVER 17 FEET			
APPROVED	SIZE	CODE	DWG NO	REV
CHECKED	C		001A006	
DRAWN	NTL	9/24/2026	SCALE N/A	WEIGHT
			SHEET 1/1	

4

3

2

1