

D

C

B

A


D

C


B

A


PARTS LIST		
ITEM	QTY	DESCRIPTION
1	2	4 IN X 8 FT POST
2	4	4 IN HINGE ASSEMBLY
3	4	2 IN. POST CAP
4	2	4 IN POST CAP
5	2	FRAME ASSEMBLY
6	1	LATCH ASSEMBLY

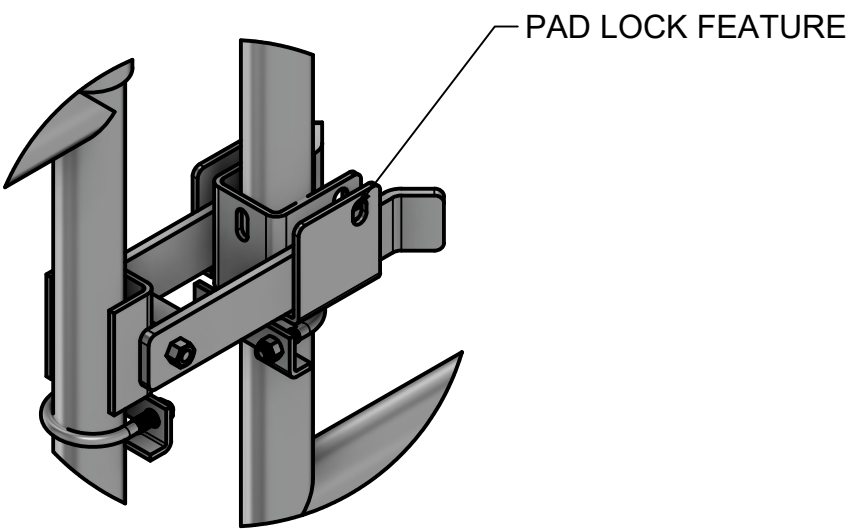

LATCH
DETAIL B

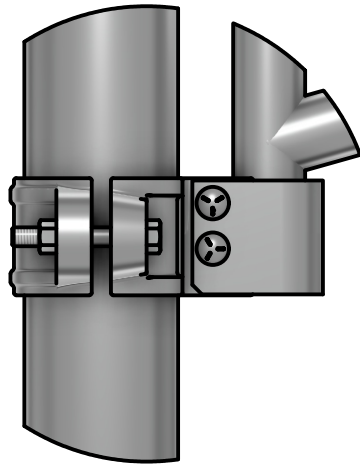

HINGE
DETAIL A

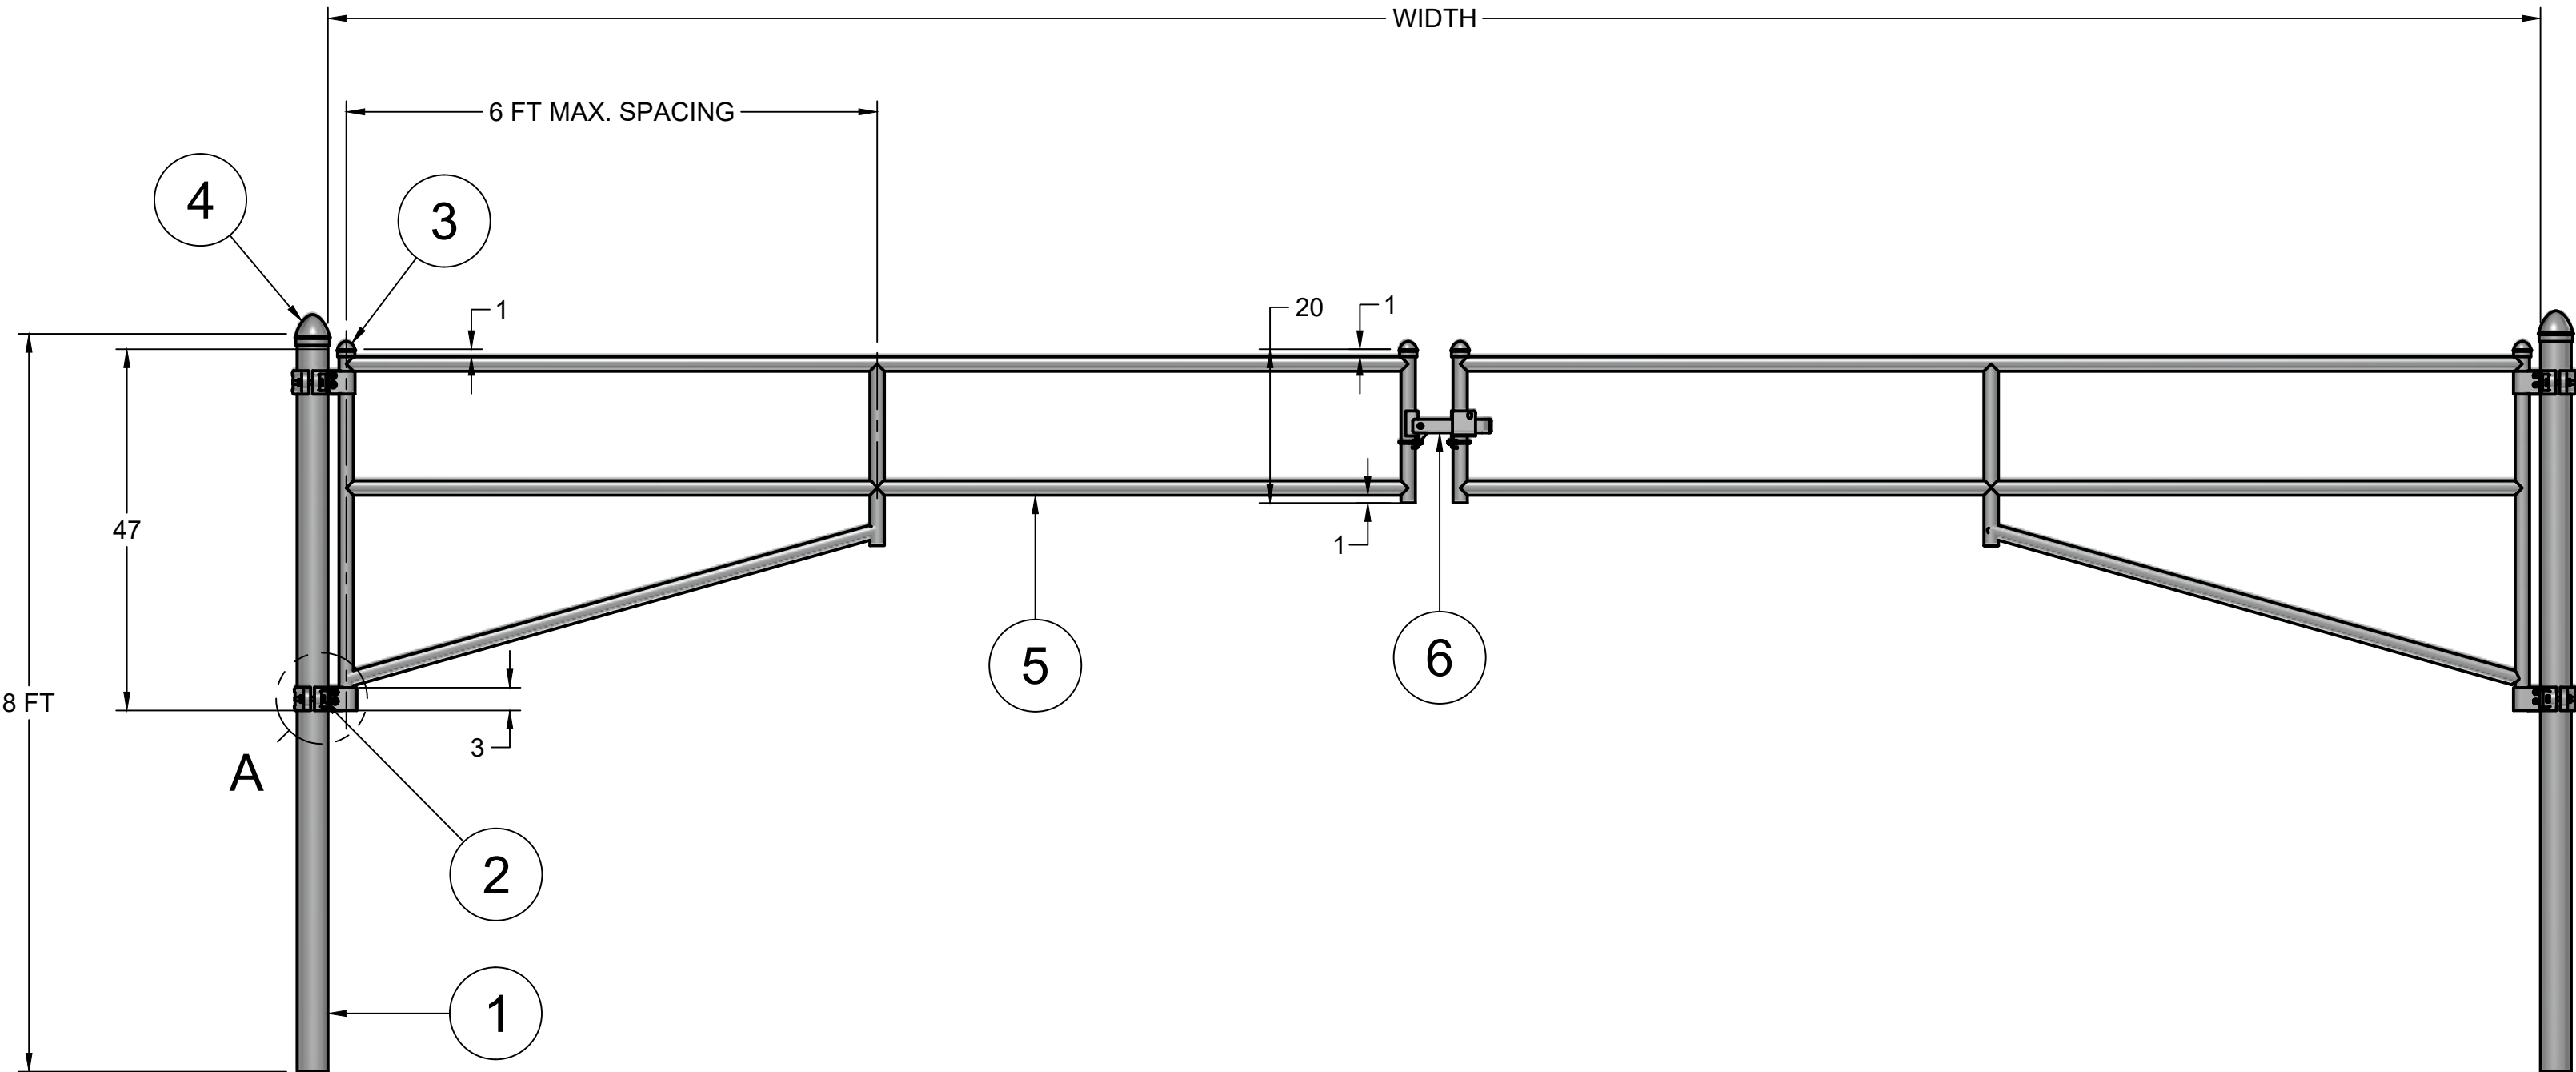

DIMENSIONS IN INCHES UNLESS OTHERWISE NOTED

NOTES:
AVAILABLE IN: 20', 22', 24', 26', 28', 30', 32',34'. (BRACING MAY VARY BY GATE WIDTH)
MATERIALS: GALVANIZED HF40 OR SCH 40 ALUMINUM
FRAME: RIGID CONSTRUCTION OF PREMIUM 2" O.D. (1-7/8" ACTUAL)
NOTCHED OR HAMMERED JOINTS
WELDED AFTER GALVANIZE
SEAMS PAINTED WITH WELDERS PAINT AFTER WELDING

	PROJECT HOOVER FENCE BARRIER GATE			
	TITLE H-SERIES DOUBLE GATE WIDTH UP TO 34 FEET			
APPROVED	SIZE	CODE	DWG NO	REV
CHECKED	C		001A007	00
DRAWN	NTL	9/28/2026	SCALE N/A	WEIGHT
			SHEET 1/1	