

D

C

B

A



D

C

B

A

PARTS LIST		
ITEM	QTY	DESCRIPTION
1	2	4 IN X 8 FT POST
2	2	FRAME ASSEMBLY
3	4	6-5/8 HINGE ASSEMBLY
4	2	6-5/8 POST CAP
5	4	2 IN. POST CAP
6	1	LATCH ASSEMBLY

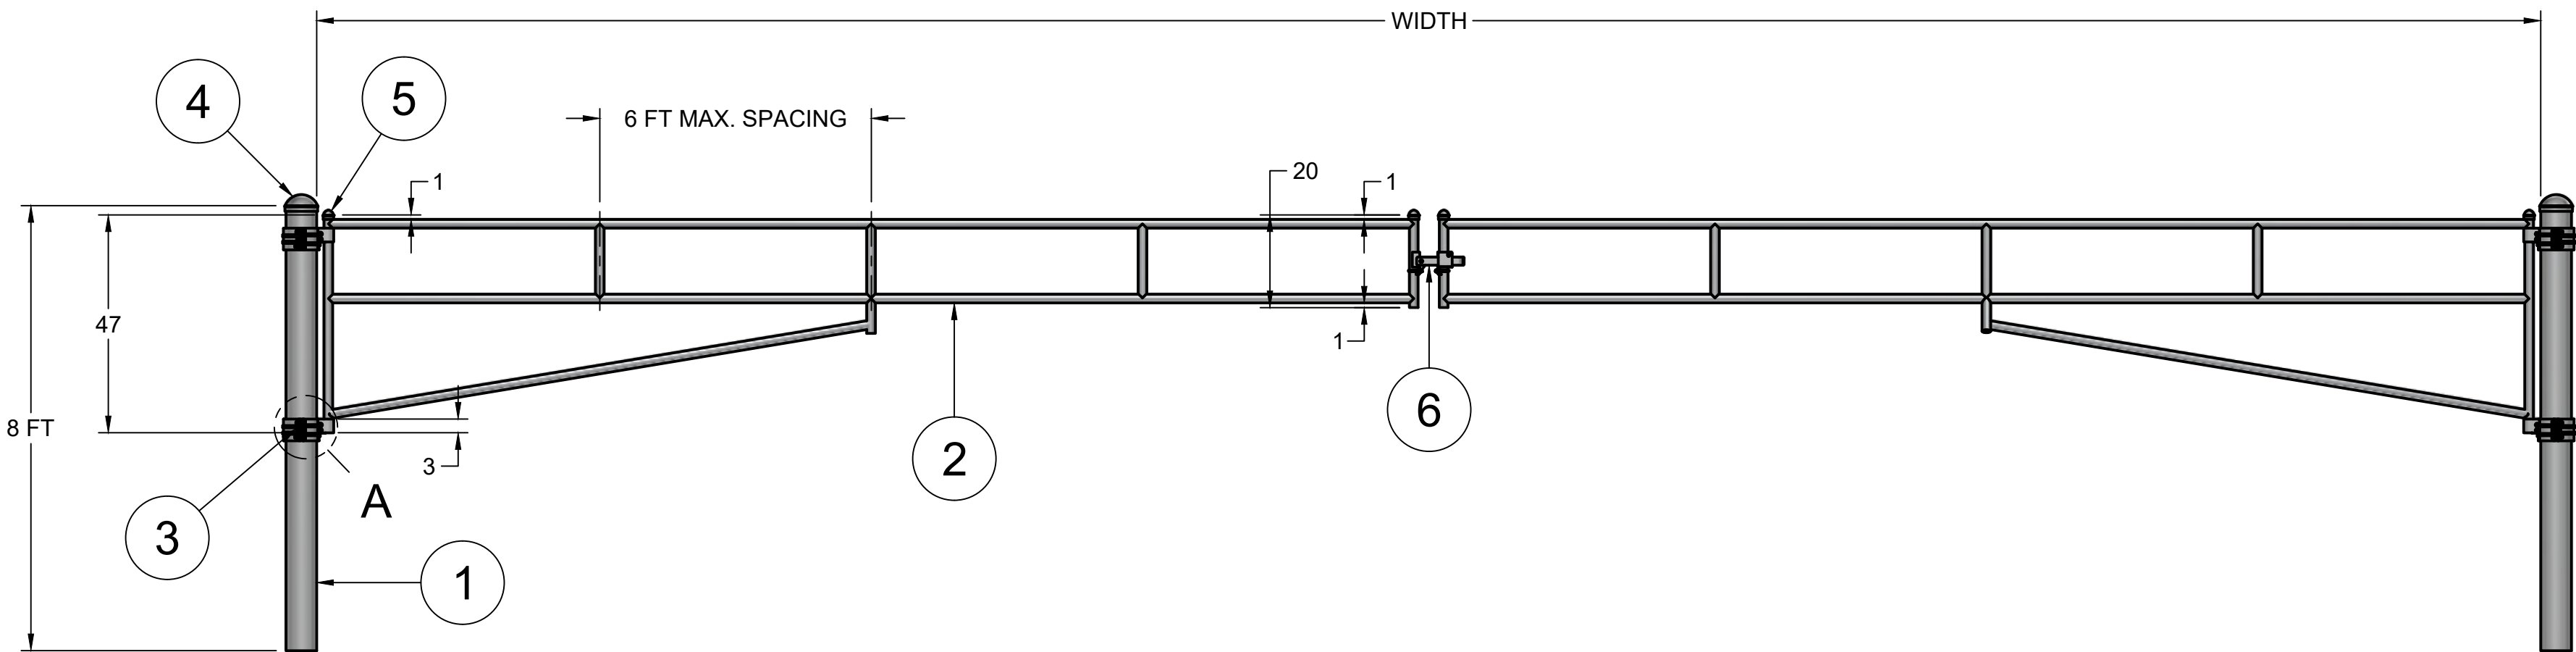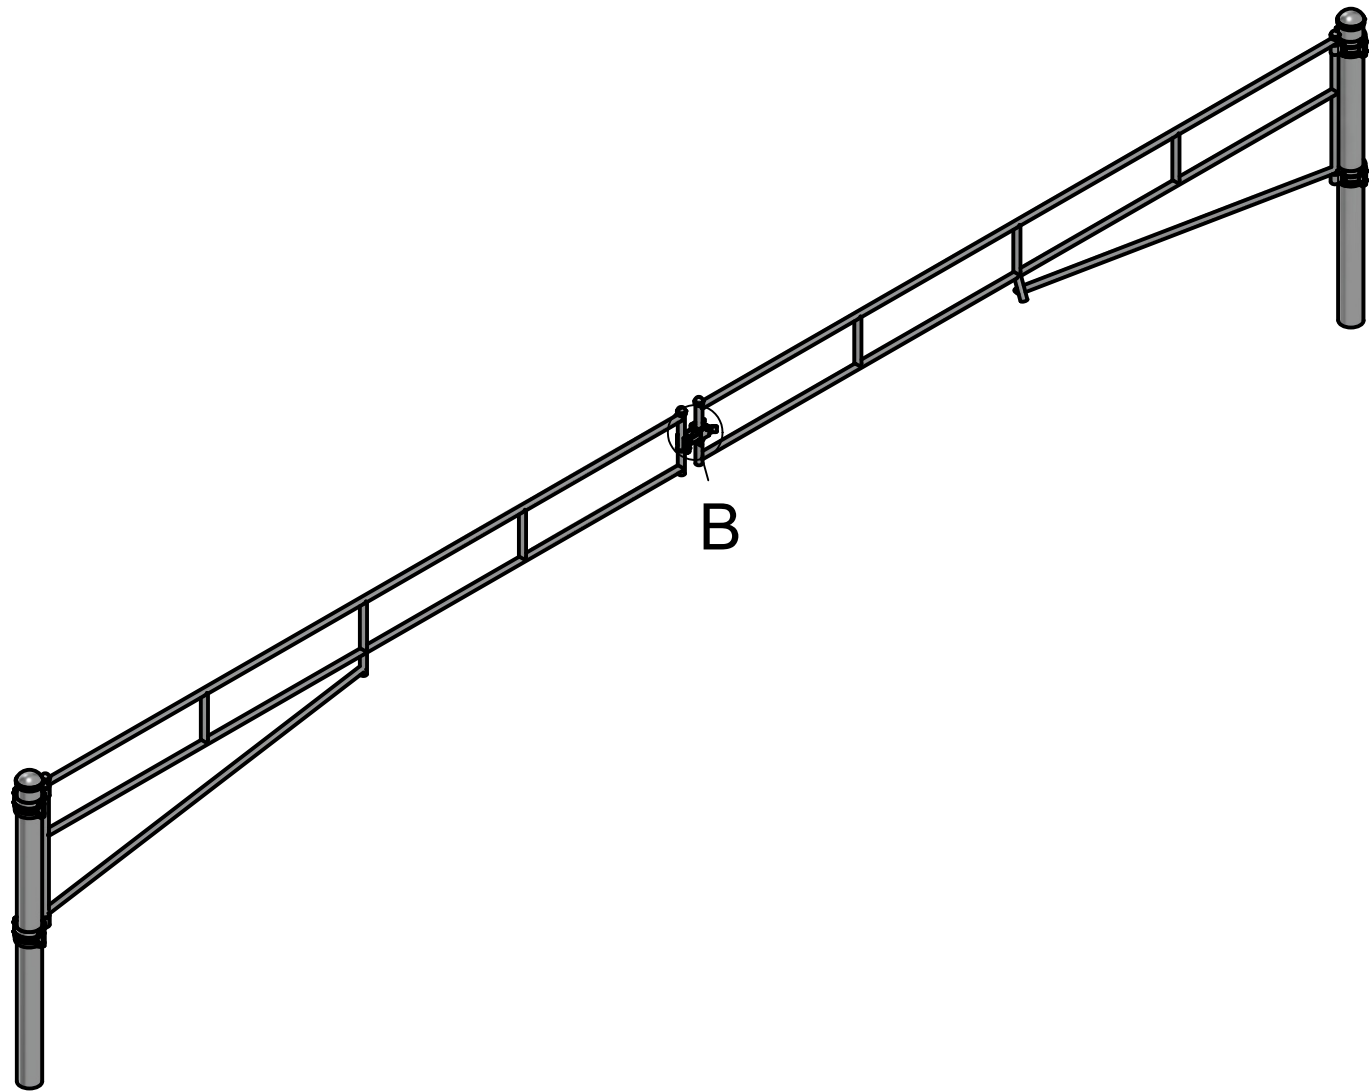

DIMENSIONS IN INCHES UNLESS OTHERWISE NOTED

NOTES:
AVAILABLE IN: 36', 38', AND 40' (BRACING MAY VARY BY GATE WIDTH)
MATERIALS: GALVANIZED HF40 OR SCH 40 ALUMINUM
FRAME: RIGID CONSTRUCTION OF PREMIUM 2" O.D. (1-7/8" ACTUAL)
NOTCHED OR HAMMERED JOINTS
WELDED AFTER GALVANIZE
SEAMS PAINTED WITH WELDERS PAINT AFTER WELDING

	PROJECT HOOVER FENCE BARRIER GATE			
	TITLE H-SERIES DOUBLE GATE WIDTH OVER 34 FEET			
APPROVED	SIZE	CODE	DWG NO	REV
CHECKED	C		001A008	00
DRAWN	NTL	9/28/2026	SCALE N/A	WEIGHT
			SHEET 1/1	