PARTS LIST		
ITEM	QTY	DESCRIPTION
1	2	4 IN X 8 FT POST
2	4	4 IN HINGE ASSEMBLY
3	4	2 IN. POST CAP
4	2	4 IN POST CAP
5	2	S-SERIES FRAME ASSEMBLY
6	1	LATCH ASSEMBLY

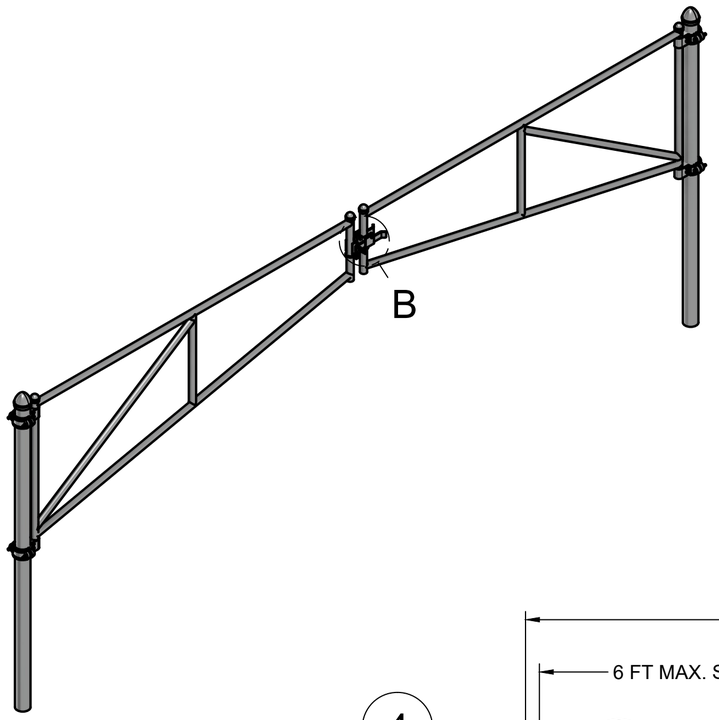

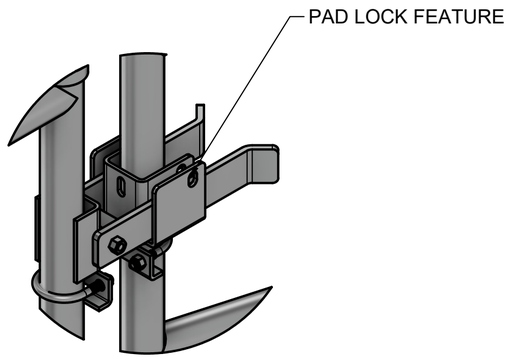

LATCH
DETAIL B

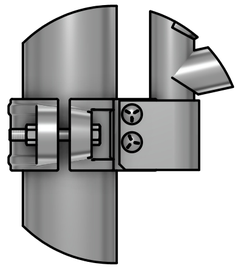

HINGE
DETAIL A

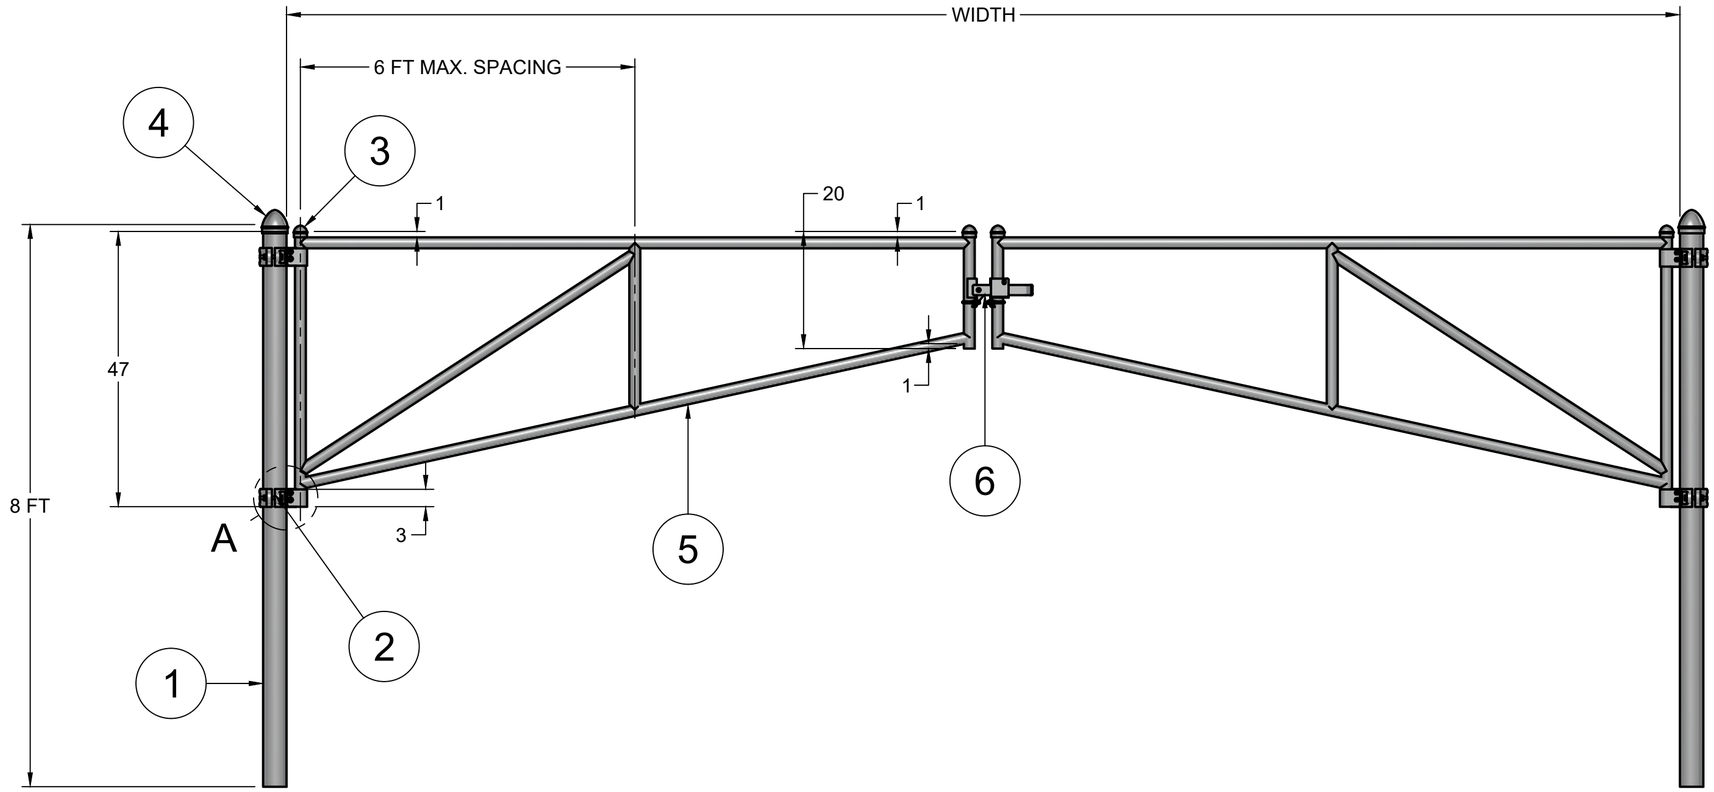

DIMENSIONS IN INCHES UNLESS OTHERWISE NOTED

NOTES:
AVAILABLE IN: 20', 22', 24', 26', 28', 30', 32', 34 *(BRACING MAY VARY BY GATE WIDTH)*
MATERIALS: GALVANIZED HF40 OR SCH 40 ALUMINUM
FRAME: RIGID CONSTRUCTION OF PREMIUM 2" O.D. (1-7/8" ACTUAL)
NOTCHED OR HAMMERED JOINTS
WELDED AFTER GALVANIZE
SEAMS PAINTED WITH WELDERS PAINT AFTER WELDING

www.hooverfence.com
HOOVER FENCE CO.
1-800-355-2336

PROJECT
HOOVER FENCE BARRIER GATE

TITLE
Z-SERIES DOUBLE GATE
WIDTH UP TO 32 FEET

APPROVED	SIZE	CODE	DWG NO	REV
CHECKED	C		001A011	00
DRAWN NTL 9/28/2026	SCALE N/A	WEIGHT	SHEET 1/1	