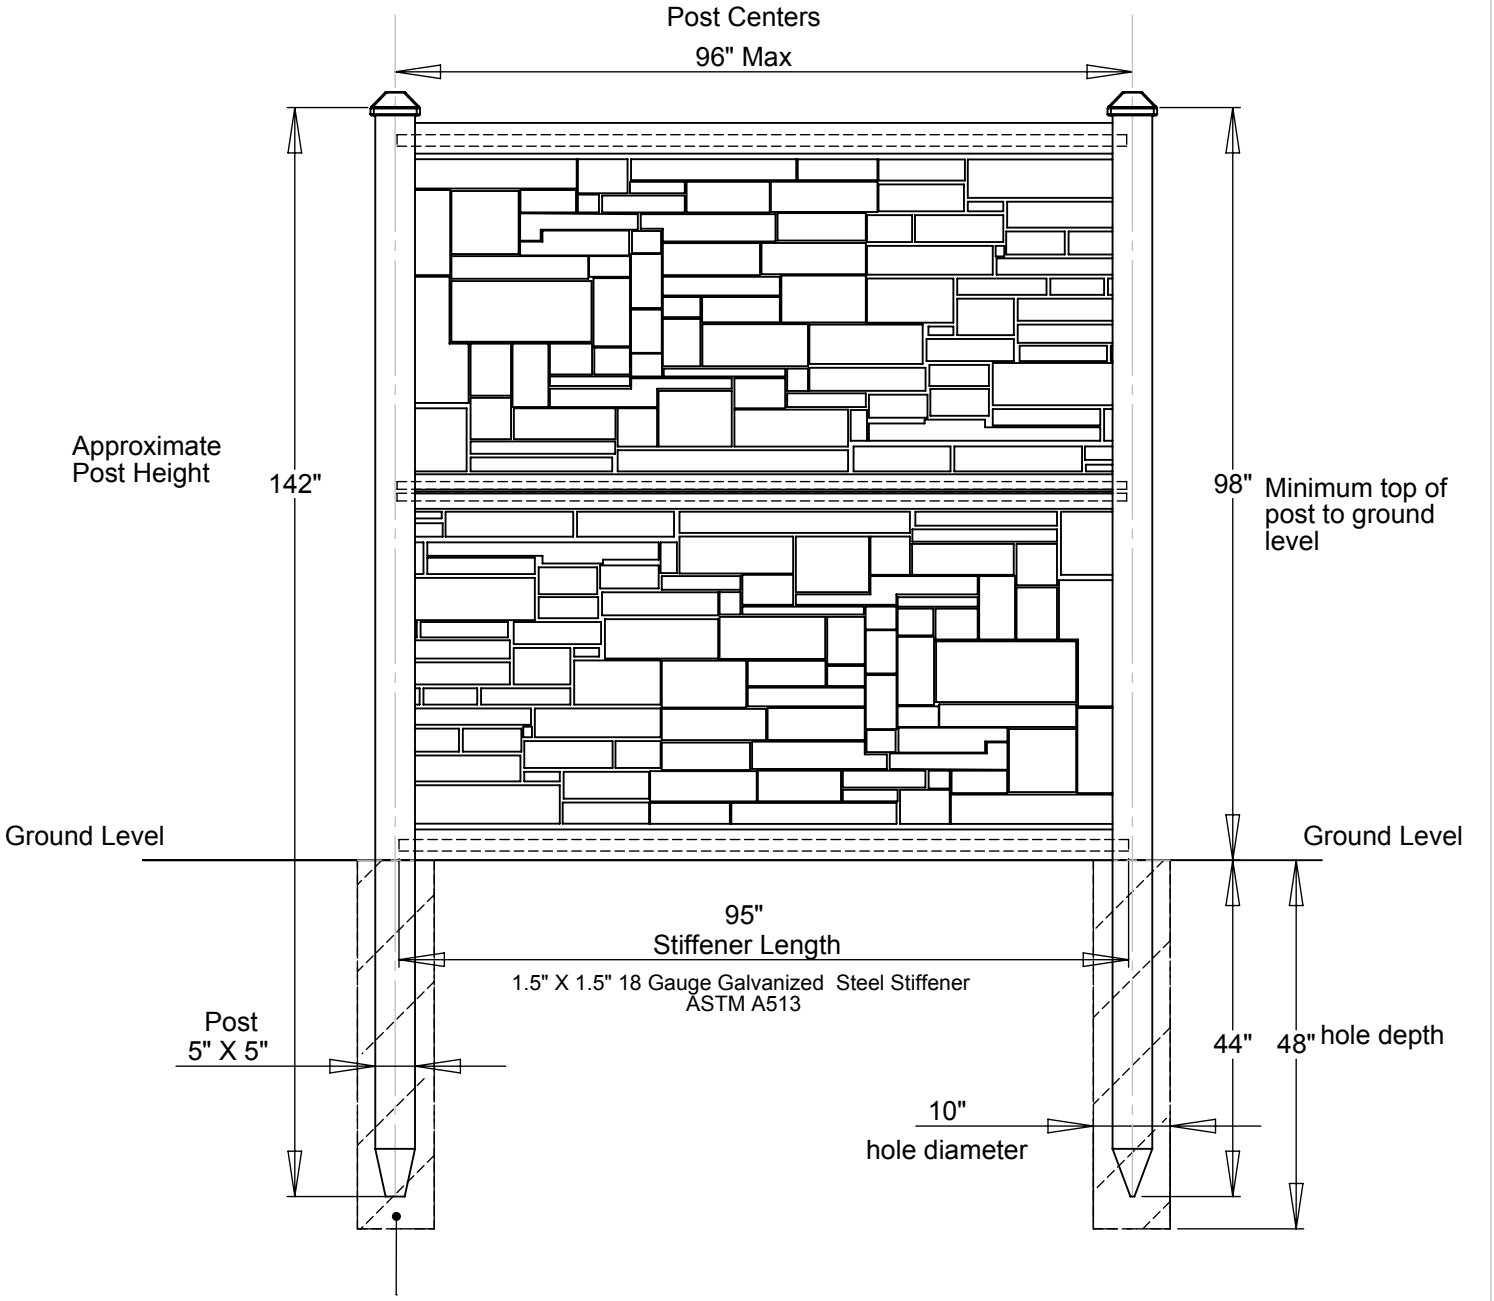

Concrete footing diameter 10" min and 46" to 48" deep min.
In accordance with local conditions, codes, and standard building practices.

Good Neighbor Fence,
Same stone pattern on both sides

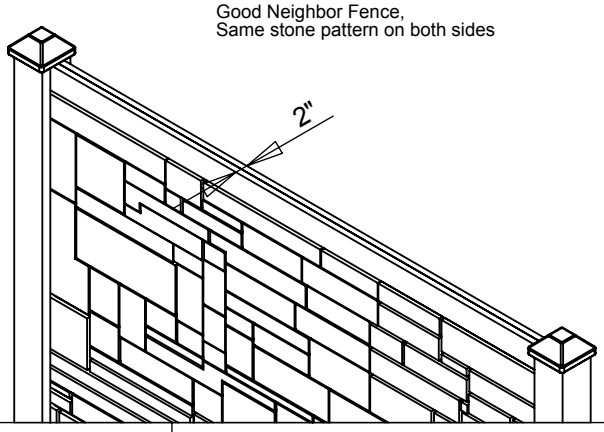

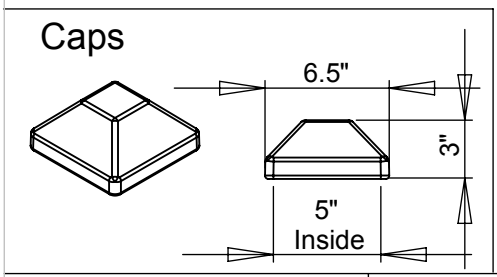

- Actual Panel Dimensions: 48"H X 94.25"W
- Panel Weight 60lbs.
- Tolerances are ±.25"

Model #:FP96X96 E	This drawing may not be altered or reproduced without the permission of SimTek™ Fence	
Date: January 3, 2011	Scale: not to scale	REV: GF
Sheet 1 of 1	**U.S. Patents: 7,478,797 / 7,635,114 Foreign Patents Pending**	

EcoStone
www.ecostonefence.com